THESE MAPS ARE FOR PROPERTY ASSESSMENT AND PLANNING PURPOSES ONLY. NOT TO BE USED FOR CONVEYANCING.

INDEX SHEET

PREPARED BY STOCKTON SERVICES, HAMPTON, NH

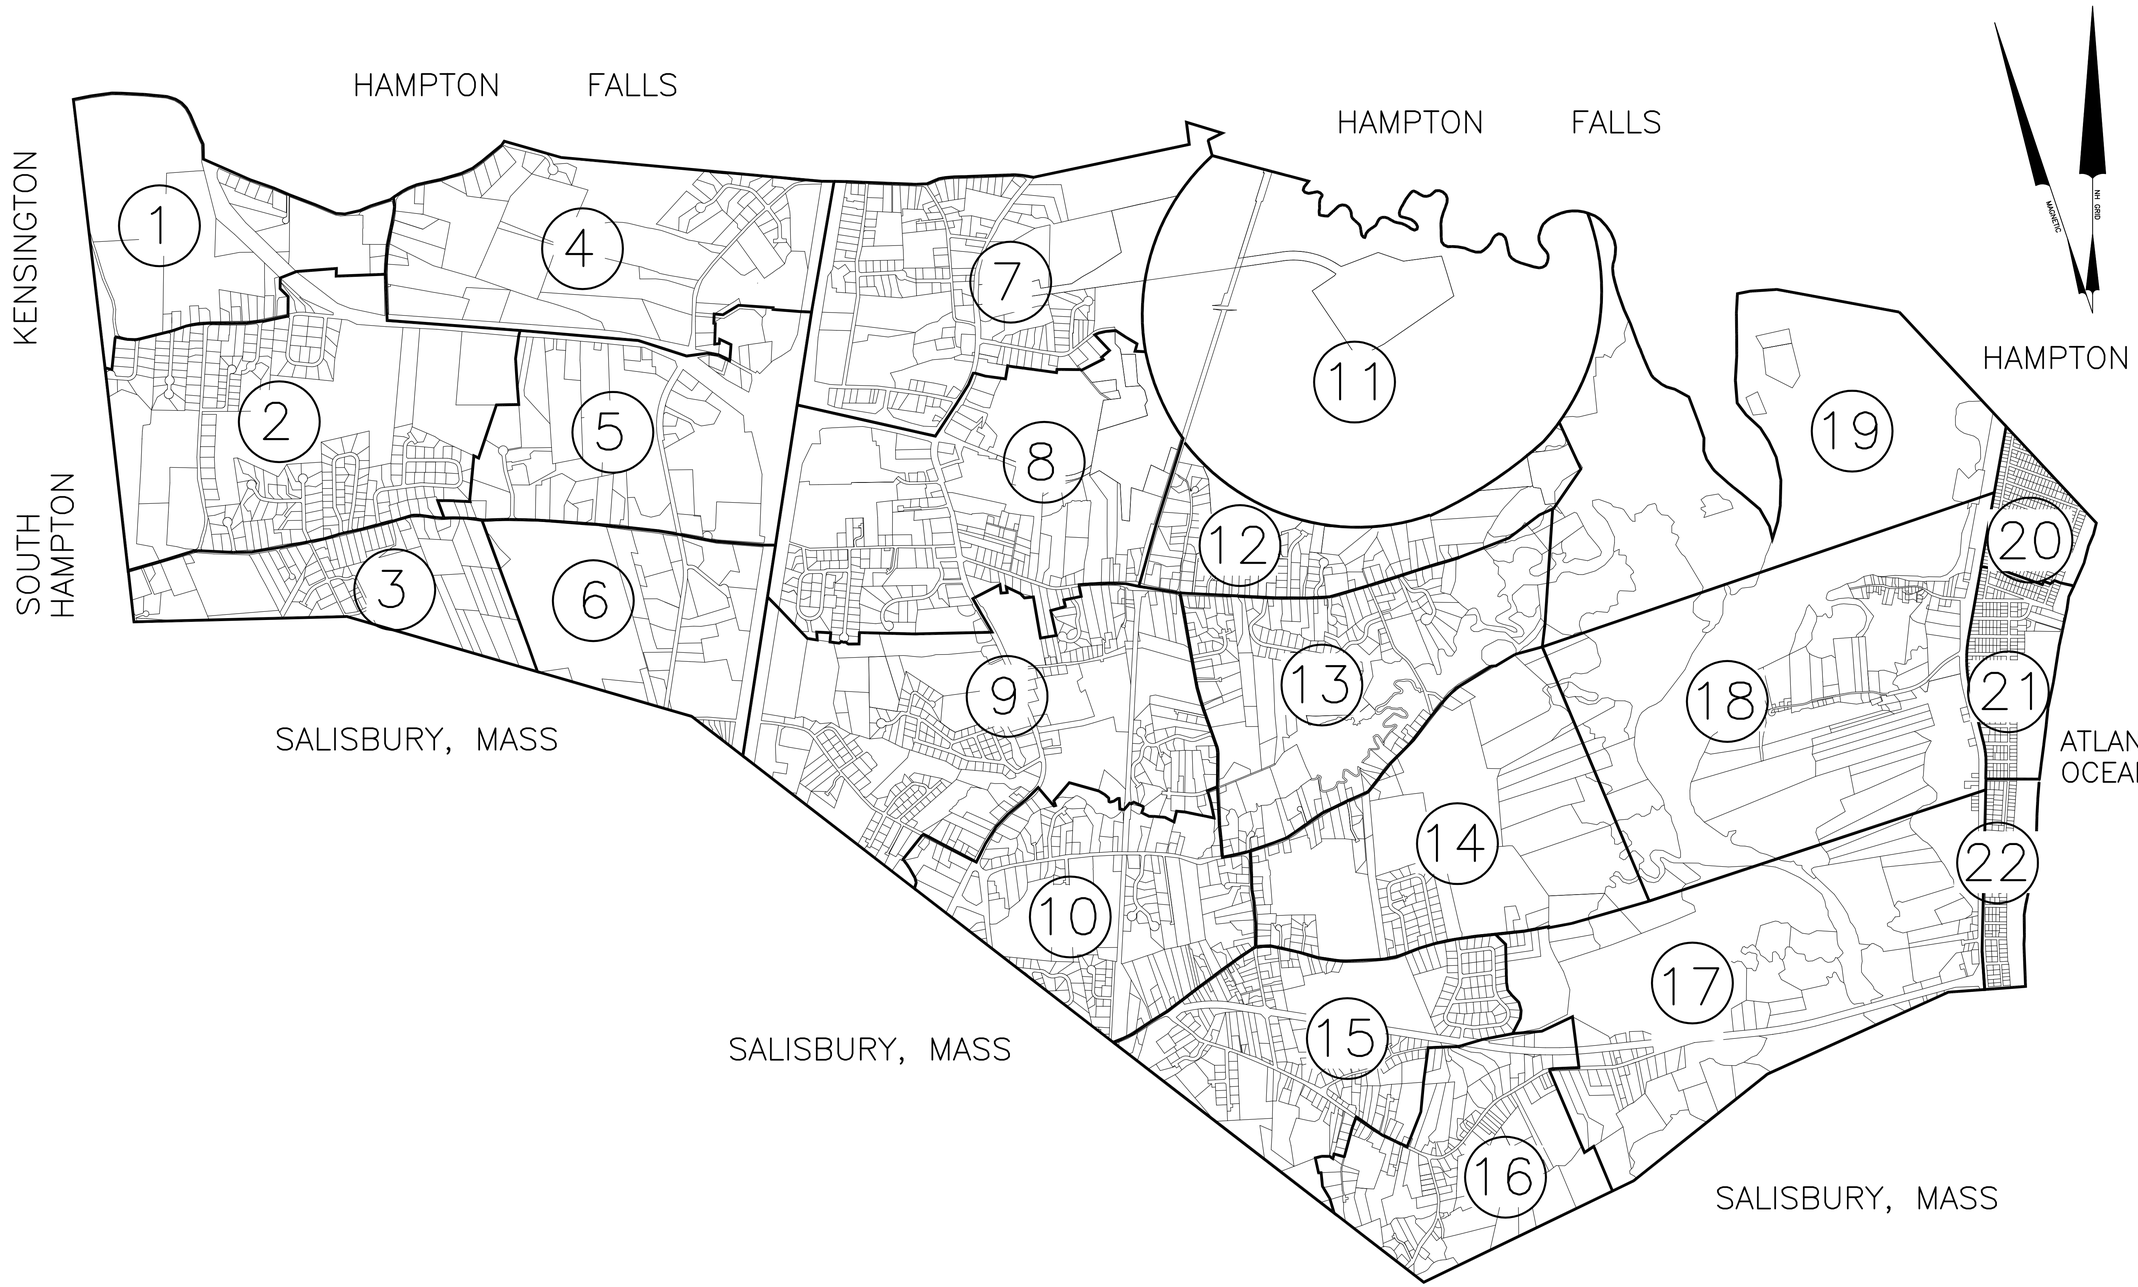

TOWN OF SEABROOK ROCKINGHAM COUNTY, NH

ASSESSOR'S MAP INDEX SHEET

SCALE: 1"=1000'

APRIL 2022

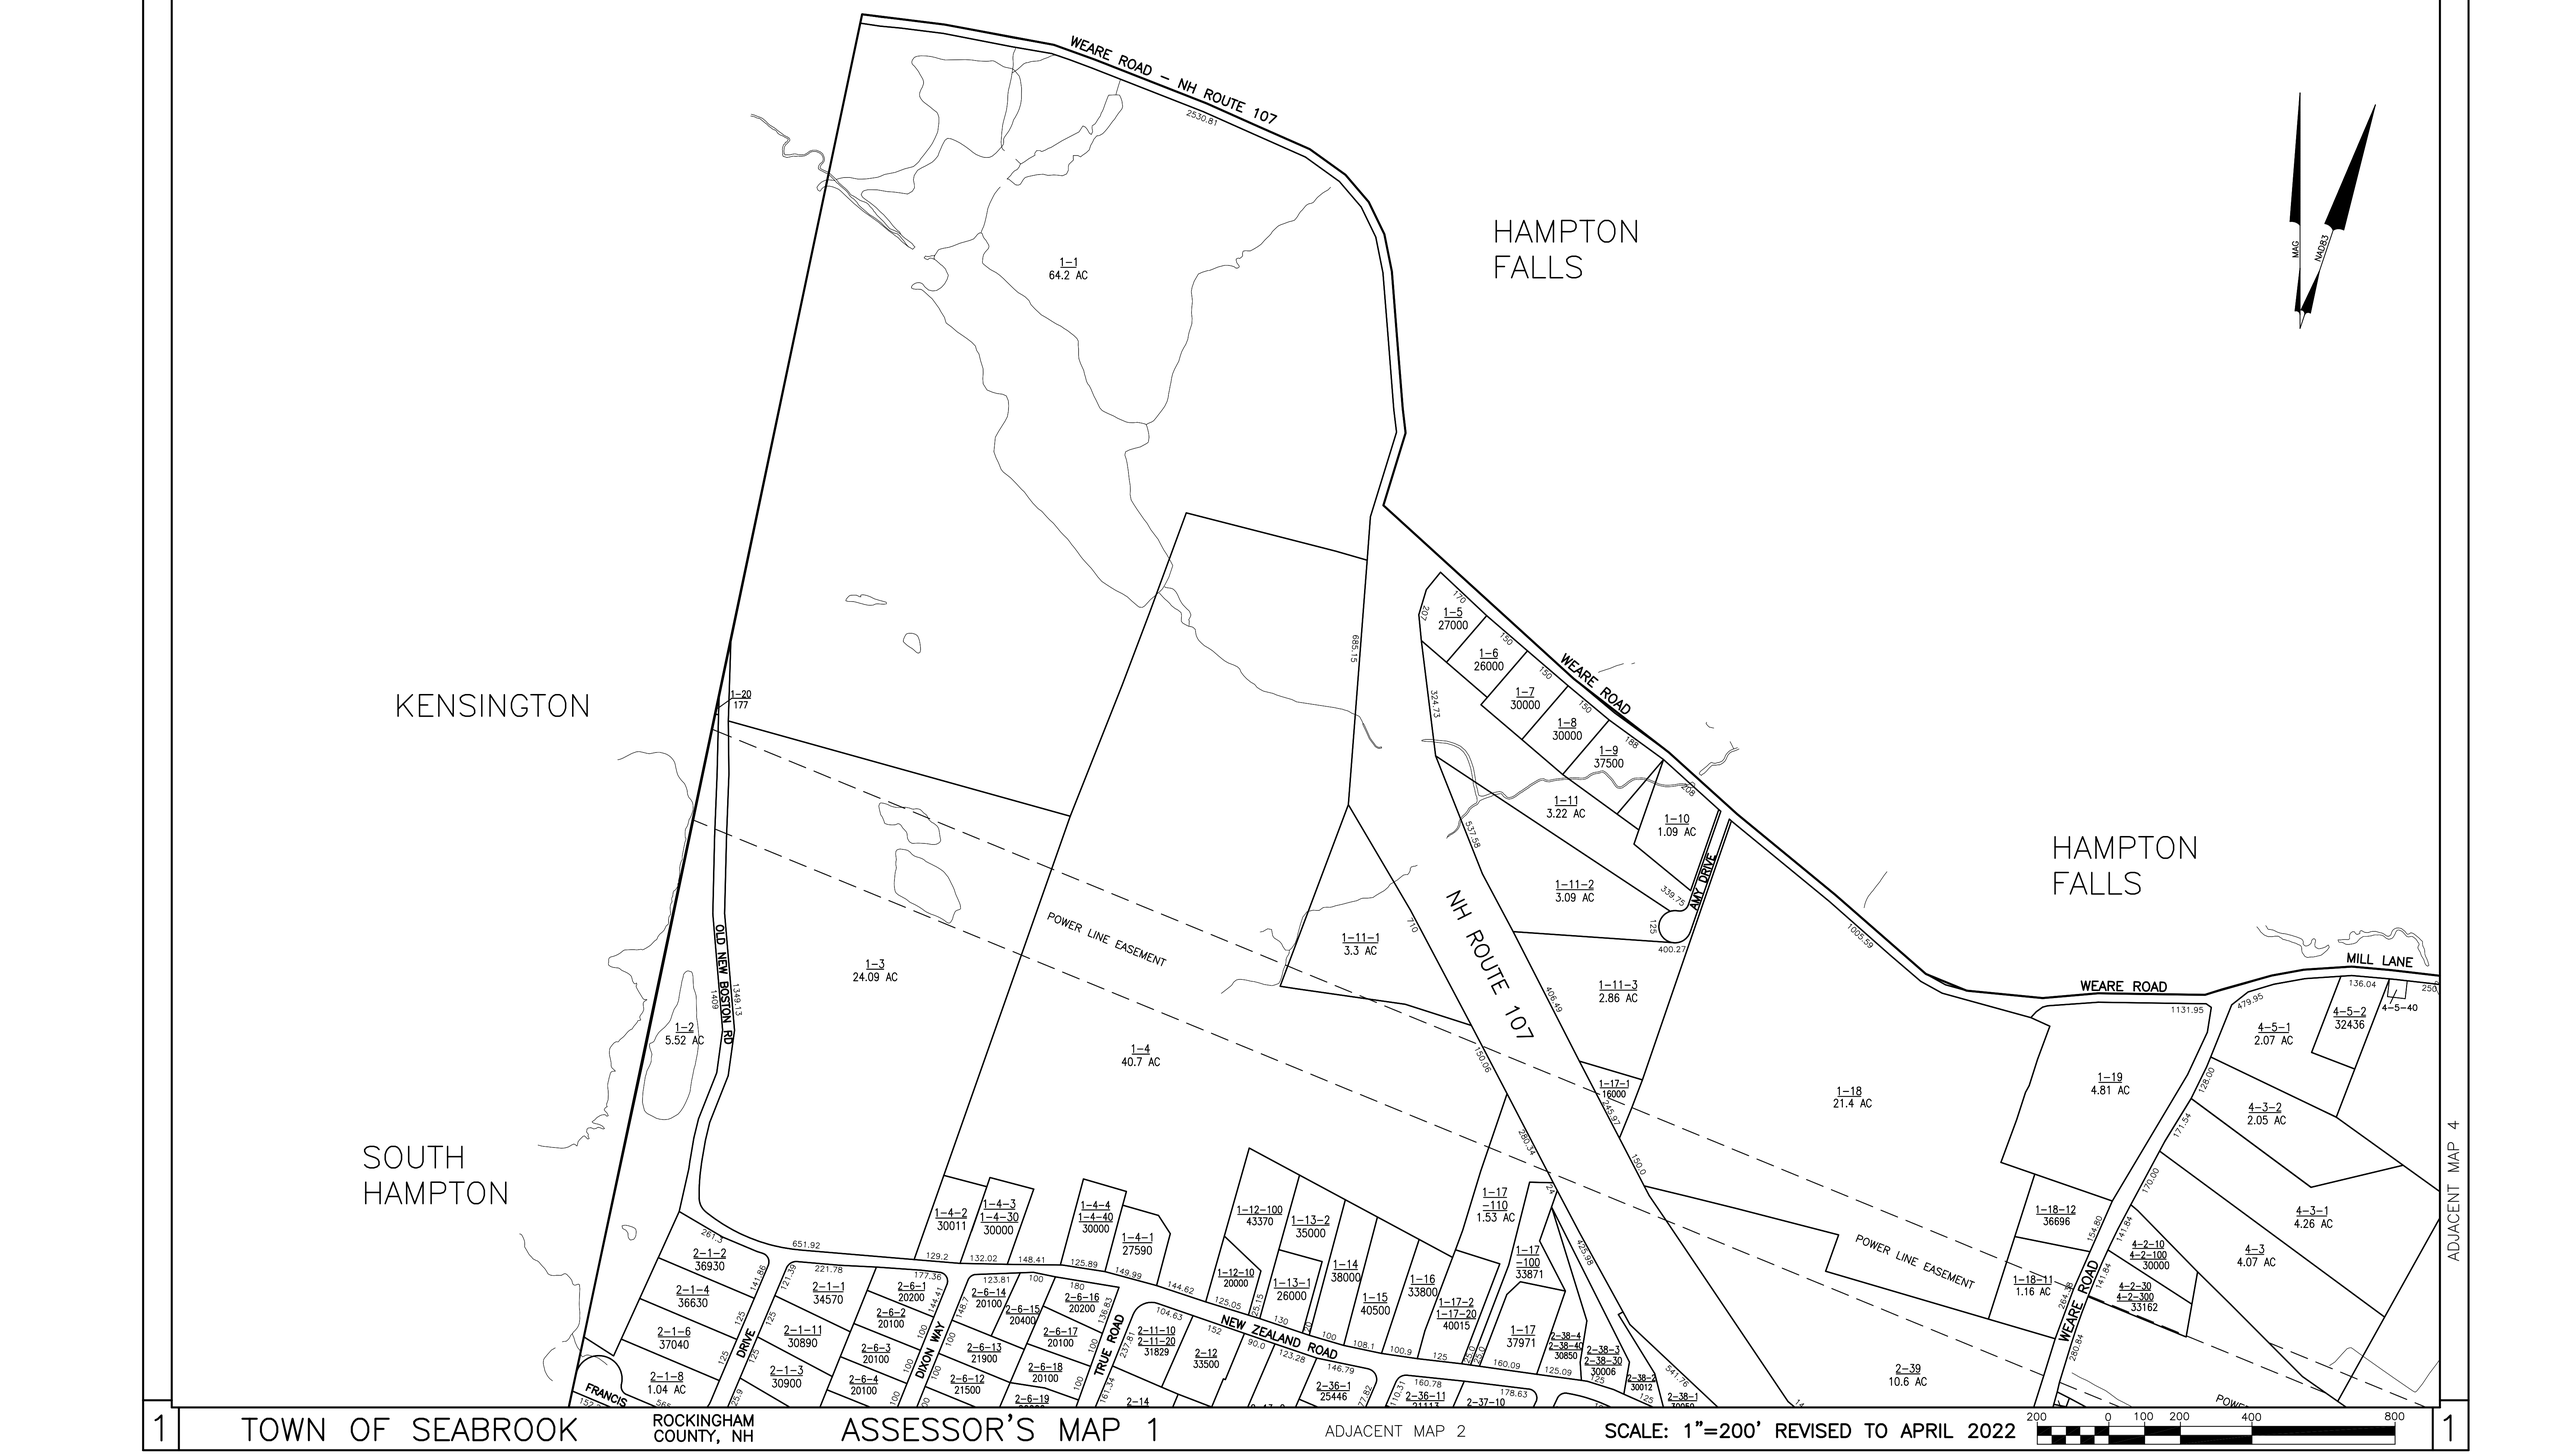

1 TOWN OF SEABROOK ROCKINGHAM COUNTY, NH ASSESSOR'S MAP 1 ADJACENT MAP 2 SCALE: 1"=200' REVISED TO APRIL 2022 200 0 100 200 400 800 1

SOUTH HAMPTON

FRANCIS DRIVE
DIXON WAY
NEW ZEALAND ROAD
TRUE ROAD
IRENE'S WAY
TRUE LANE
MAPLE RIDGE RD
NH ROUTE 107
POWER LINE EASEMENT
WEARE ROAD
DANDIVIEW ACRES
ZAGARELLA CIRCLE
ALISON DRIVE
DEER CROSSING
BLACKSNAKE ROAD
LEDGE ROAD
AZOR WAY
RANDALL DRIVE
BORDER WINDS AVENUE
LONDON LANE
MAE LA

ADJACENT MAP 4
ADJACENT MAP 5

SOUTH HAMPTON

SALISBURY, MASSACHUSETTS

SALISBURY, MASSACHUSETTS

BLACKSNAKE ROAD
TRUE ROAD
ZAGARELLA CIRCLE
DANDIVIEW ACRES
DEER CROSSING
ALISON DRIVE
RANDALL DRIVE
BORDER WINDS AVENUE
LEDGE ROAD
LONDON LANE
AVA MAE LA
ELMWOOD RD
AZOR WAY
GOULD'S WAY
RILEY RD

2-50 1 AC
2-51-1 30070
2-51-2 30000
2-51-4 30020
2-51-7 2-51-70 30020
2-51-8 30000
2-51-9 30010
2-51-30 2-51-300 30000
2-52 40445
2-52-30 2-52-300 40818
2-52-4 1.3 AC
2-53-1 30030
2-53-2 36145
2-53-3 30155
2-53-4 30725
2-53-5 30180
2-53-6 30340
2-53-7 29540
2-53-8 27745
2-53-13 20255
2-53-22 42930
2-53-24 36380
2-53-25 36450
2-53-26 21770
2-53-27 31100
2-53-28 30000
2-53-29 20990
2-53-30 37890
2-54 12136 119.65
2-54-1 20663
2-54-2 25133
2-54-3 20000
2-55 12600
2-56 12600
2-57 12600
2-58 16000
2-68 16100
2-69 16100
2-70 16000
2-71 12500
2-72 12500
2-73 12500
2-74 12600
2-75 12500
2-76 12800
2-77 12800
2-78 12500
2-79 13100
2-80 12500
2-81 12700
2-82 12600
2-83 16000
2-88 17500
2-89 12900
2-90 13300
2-91 12700
2-92 26000
2-93-10 2-93-100 31395
2-94-1 23670
2-94-2 28954
2-94-3 22237
2-94-4 1.28 AC
2-94-5 41105
2-94-6 21164
2-94-7 24952
2-94-8 20029
2-94-10 20541
2-94-11 20000
2-94-12 33344
2-94-13 21103
2-94-14 22171
2-94-15 42361
2-94-16 22879
2-94-17 28848
2-94-18 1.15 AC
2-94-19 23006
2-94-20 20011
2-94-21 20760
2-94-22 20602
2-94-23 22115
2-94-24 24415
2-94-25 25027
2-94-26 22730
2-94-27 21059
2-94-28 27848
2-94-29 2-94-290 32955
2-94-30 2-94-300 42352
2-94-31 20386
2-94-32 20144
2-94-33 22895
2-94-34 23661
2-94-35 26980
2-94-36 25485
2-94-37 20114
2-94-38 20018
2-94-39 20002
2-94-40 20002
2-94-46 21799
3-1-1 0.89 AC
3-2 2.12 AC
3-2-2 1.79 AC
3-2-10 34775
3-2-20 1.69 AC
3-2-30 5.85 AC
3-2-100 3.71 AC
3-2-200 21301
3-3 13700
3-3-10 30000
3-3-30 20523
3-3-50 30227
3-4 18.5 AC
3-5 1.96 AC
3-5-1 1.57 AC
3-5-6 30110
3-5-7 31229
3-5-10 2.55 AC
3-5-11 2.06 AC
3-5-30 26569
3-5-31 20000
3-5-40 20000
3-5-50 3-5-500 31421
3-5-321 3-5-322 1.44 AC
3-5-331 3-5-332 32028
3-5-340 3-5-341 32857
3-5-602 1.38 AC
3-6-1 23567
3-6-2 30000
3-6-3 1.0 AC
3-6-4 1.0 AC
3-6-5 1.0 AC
3-6-6 1.0 AC
3-6-7 30000
3-6-8 30000
3-6-9 30000
3-6-10 32000
3-6-12 22764
3-6-13 1.42 AC
3-6-111 1.177 AC
3-6-211 3-6-311 1.295 AC
3-7 24500
3-8 20022
3-9 9800
3-10 14600
3-11 38500
3-12 35500
3-13 15000
3-14 15000
3-15 23200
3-16 10000
3-17 10000
3-18 12000
3-19 12000
3-20 41000
3-21 28.3 AC
3-22 1.11 AC
3-23 1.07 AC
3-24 28035
3-25 5.30 AC
3-26 3.79 AC
3-26-1 1.71AC
3-27 3.16 AC
3-28 3.82 AC
3-29 1.135 AC
3-29-1
3-29-2 3.242 AC
3-30-1 3.89 AC
3-30-2 2.00 AC
3-30-3 2.00 AC
3-30-4 2.50 AC
3-31 3.81 AC
3-32 3.30 AC
3-33 1.53 AC
5-8-1 1.19 AC
5-8-3 28878
5-8-4 20828
5-8-10 4.67 AC
5-8-20 5.17 AC
5-8-30 5.69 AC
5-8-41 1.59 AC
5-8-43 1.61 AC
5-8-50 11.46 AC
5-8-51 5-8-52 1.01 AC
5-8-60 2.41 AC
6-1 80.0 AC
6-1-1 1.11 AC
6-1-4 0.94 AC

MAG
NAD83

ADJACENT MAP 5
ADJACENT MAP 6

ADJACENT MAP 1

HAMPTON FALLS

WEARE ROAD

MILL LANE

CARROLL LANE

1-19 4.81 AC

4-5-1 2.07 AC

4-5-2 32436

4-5-40

4-6 1 AC

4-7-1 1.51 AC

4-7-2 1.42 AC

4-7-3 1.29 AC

4-7-4 1.62 AC

4-14-219 4-14-319 4.90 AC

4-14-220 4-14-320 1.32 AC

4-14-221 4-14-321 39356

4-14-222 4-14-322 31994

4-14-223 4-14-323 41897

4-3-2 2.05 AC

4-3-1 4.26 AC

4-5-4 20.5 AC

4-8 18.5 AC

4-14 33.76 AC

1-18-12 36696

4-2-10 4-2-100 30000

4-3 4.07 AC

1-18-11 .16 AC

4-2-30 4-2-300 33162

WEARE ROAD

POWER LINE EASEMENT

4-2 10.15 AC

4-1-1

4-9-1 16.37 AC

4-1 9 AC

4-2-2 5.83 AC

4-9 22.14 AC

4-13 24.92 AC

POWER LINE EASEMENT

4-10 9.34 AC

4-11 1.95 AC

NH ROUTE 107

4-12 12.15 AC

2-98-1 27.2 AC

2-98-2 18.5 AC

5-1 1.3 AC

5-4 21100

5-6 19500

5-7 2.7 AC

5-8-6 10000

5-3 6.16 AC

5-9-1 1.107 AC

5-9-2 30443

5-8-2 9.09 AC

5-9 1.46 AC

5-11 2 AC

4-12-1 6.01 AC

5-5 14.3 AC

5-8-30 5.69 AC

5-2-10

BATCHELDER RD

RT 107

STARD ROAD

4-14-207 4-14-307 42931

4-14-206 4-14-306 32062

4-14-205 4-14-305 30076

4-14-204 4-14-304 31729

4-14-108 1.11 AC

4-14-209 4-14-309 2.98 AC

PINEO FARMS ROAD

4-14-203 4-14-303 34528

4-14-212 4-14-312 1.26 AC

4-14-202 4-14-302 31760

4-14-1 36603

4-14-110 1.09 AC

4-14-211 4-14-311 1.80 AC

4-14-214 4-14-314 30000

4-14-213 4-14-313 1.41 AC

4-14-101 37234

4-14-215 4-14-315 30000

4-14-116 29299

4-19-70 4-19-700 32580

4-14-117 25016

4-14-118 1.56 AC

WHITAKER WAY

4-19-10 30035

4-19-60 30042

4-20 8.06 AC

4-13-10 30000

4-19-210, 220,230,240,250 30561

4-19-50 40702

4-19-30 30562

4-19-1 5.617 AC

4-19-2 2.77 AC

4-19-40 41015

4-19-200

4-19-22 18.77 AC

4-17 1.20 AC

4-22 0.7 AC

CHASE PARK ROAD

POWER LINE EASEMENT

4-16-1 1.46 AC

4-15-0 1.093 AC

5-17 7.1 AC

4-24 28000

4-25 35000

5-18 6.26 AC

5-21 12000

5-22 35000

5-19

NEW ZEALAND RD

NEW HAMPSHIRE TURNPIKE

7-3-610 7-3-611 30805

7-51-30 7-51-300 30003

7-51 1.53 AC

7-51-2 21584

7-51-1 22381

7-53 3.35 AC

7-54 2.5 AC

FOGG'S LANE

ADJACENT MAP 7

ADJACENT MAP 2

MAG NAD83

ADJACENT MAP 2

ADJACENT MAP 7

ADJACENT MAP 8

NH ROUTE 107

NEW HAMPSHIRE TURNPIKE

INTERSTATE ROUTE 95

BORDER WINDS AVENUE

LONDON LANE

LEDGE ROAD

BATCHELDER ROAD

STARD ROAD

CHASE PARK ROAD

NEW ZEALAND RD

FOGG'S LANE

POWER LINE EASEMENT

CONSERVATION EASEMENT

CONSERVATION EASEMENT

2-97 7.52 AC

2-98-1 27.2 AC

2-98-2 18.5 AC

2-98-20

5-1 1.3 AC

5-4 21100

5-6 19500

5-7 2.7 AC

5-88 10000

5-3 6.16 AC

5-8-2 9.09 AC

5-5 14.3 AC

4-12 12.15 AC

4-12-1 6.01 AC

5-9-1 1.107 AC

5-9-2 30443

5-9 1.46 AC

5-11 2 AC

4-19-2 2.77 AC

4-19-200

4-19-40 41015

4-19-22 18.77 AC

4-17 1.20 AC

4-22 0.7 AC

4-16-1 1.46 AC

4-15-0 1.093 AC

4-24 28000

4-25 35000

5-17 7.1 AC

5-18 6.26 AC

5-21 12000

5-22 35000

5-22-1 14000

5-19 40500

5-20 2.68 AC

5-23 1.373 AC

5-24 37000

5-14-1 1.0 AC

5-14-20 2.07 AC

5-14-2 4.57 AC

5-14-3 31517

5-14-30 1.63 AC

5-14-300 30000

5-12 35.24 AC

5-13 3.95 AC

5-13-1 4.18 AC

5-13-2 2.0 AC

5-14-51 31.75 AC

5-14-5 8.03 AC

7-55 7.15 AC

7-54 2.5 AC

7-5 3.35

7-75 24000

7-76 28000

7-77-2 17902

7-77-1 17902

7-78 0.9 AC

7-81 1.92 AC

8-1 18.35 AC

8-13 22.7 AC

2-94-44 28820

2-94-45 1.29 AC

2-94-10 20541

2-94-11 20000

2-94-12 33344

2-94-13 21103

2-94-14 22171

2-94-15 42361

2-94-16 22879

2-94-17 28848

2-94-18 1.15 AC

2-94-19 23006

2-94-20 20011

2-94-30

2-94-300 2352

2-94-38 20018

2-94-37 20114

2-94-36 25465

2-94-34 23661

2-94-35 26980

2-94-33 22895

5-8-1 1.19 AC

5-8-3 28878

5-8-4 20828

5-8-51

5-8-52 1.01 AC

5-8-10 4.67 AC

5-8-20 5.17 AC

5-8-30 5.69 AC

5-8-43 1.61 AC

5-8-41 1.59 AC

5-8-42 3.58 AC

5-8-50 11.46 AC

5-8-60 2.41 AC

5-8-701,702 703,704,705 706,707,708 709,710,711 712,713 3.66 AC

5-8-101,102 103,104,105, 106,107,108 2.96 AC

5-8-80 1.05 AC

5-8-90 1.40 AC

5-8-901, 902,903,904, 905,906,907, 908,909,910, 911,912 3.25 AC

5-8-220 1.96 AC

5-8-2,3,4,5,6,7,8 9,10,11,12 1.78 AC

5-2-10 7.32 AC

3-24 28035

3-29-1

3-29 1.135 AC

3-29-2 3.242 AC

3-30-1 3.89 AC

6-1-1 1.11 AC

3-26-1 1.71AC

3-30-4 2.50 AC

3-30-3 2.00 AC

3-30-2 2.00 AC

3-32 3.30 AC

6-1 80.0 AC

6-7 7.38 AC

6-12-1 6 AC

6-14 1.52 AC

6-15 1.12 AC

6-11 27000

6-17-2 1.73 AC

6-17-3

MAG

NADB3

ADJACENT MAP 3

ADJACENT MAP 8

ADJACENT MAP 9

3–25 5.30 AC
3.242 AC
3–30–1 3.89 AC
6–1–1 1.11 AC
3–27 3.16 AC
3–26 3.79 AC
3–26–1 1.71AC
3–30–4 2.50 AC
3–30–3 2.00 AC
3–30–2 2.00 AC
3–33 1.53 AC
3–32 3.30 AC
3–31 3.81 AC
3–28 3.82 AC
6–1 80.0 AC
6–1–4 0.94 AC
6–41 2.36 AC
6–40 1.3 AC
6–38 1.45 AC
6–37 3940
6–36 2.04 AC
6–39 3.44 AC
6–13–1 1.93 AC
6–13 3.55 AC
6–7 7.38 AC
6–11 27000
6–12 4.29 AC
6–12–1 6 AC
6–14 1.52 AC
6–15 1.12 AC
6–34–3 1.48 AC
6–34–2 1.1 AC
6–34–1 2.55 AC
6–34 1.11 AC
6–21 7.8 AC
6–26–25 15.86 AC
6–33X 3700
6–32 11380
6–31 16974
6–30 12700
6–29 16600
6–28 17700
6–27 20000
902,903,904, 905,906,907, 908,909,910, 911,912 3.25 AC
1.96 AC
5–8–80 1.05 AC
5–8–90 1.40 AC
5–80–1,2 3,4,5,6,7,8 9,10,11,12 1.78 AC
5–13 3.95 AC
5–13–1 4.18 AC
5–13–2 2.0 AC
6–17–2 1.73 AC
6–17–3 5.61 AC
6–17 5.33 AC
6–17–1 4.91 AC
6–17–4 2.74 AC
6–20 3.73 AC
5–14–51 31.75 AC
5–14–5 8.03 AC
CONSERVATION EASEMENT
CONSERVATION EASEMENT
8–1 18.35 AC
8–13 22.7 AC
LEDGE ROAD
BATCHELDER ROAD
WOODWORKER'S WAY
FERKINS AVE
INTERSTATE ROUTE 95
RT 107
NEW HAMPSHIRE TURNPIKE
FOLLY MILL ROAD
SALISBURY, MASSACHUSETTS
MAG NADB3
9–239 14 AC
9–231 12.8 AC
9–233 4.65 AC
9–234 6 AC
9–234–1 2 AC
9–238–4 1 AC
9–238–20 4 AC
9–238–3 0.5 AC
9–230 28900
9–229 30000
8–16–2 16610
8–15 40000
8–16–1 15890
8–14 25000
8–16 15000
8–18 15000
8–37–40 15273
8–37–30
8–37–300 30800
8–37–20 15356
8–37–10 15000
8–36–3 15278
8–36–4 15121
8–36–5 15439
8–36–6 15051
8–36–7 15076
8–36–8 15178
8–36–2 15003
8–36–1 15009
8–35 15000
8–34 19500
8–33 15082
8–33–1 15167
8–32 18653
8–32–1 17086
8–31 1 AC
8–30 37000
8–38–110 8–38–210 30366
8–38–1 16287
8–38–13 15168
8–38–9 18215
8–38–200 18509
8–38–220 30040
8–38–130 15072
8–38–90 16459
8–38–12 15623
8–38–120 15854
8–38–10 8–38–100 31490
8–38–30 8–38–300 1.25 AC
8–38–4 8–38–400 30244
8–38–5 39240
8–38–6 37910
8–38–70 8–38–700 30360
8–38–11 30800
8–38–40 26795
8–39–1 15540
8–39–2 15710
8–39–3 16475
8–39–4 15418
8–39–5 15000
8–39–6 15315
8–39–7 16500
8–39–8 16500
8–39–9 15795
8–39–10 15100
8–39–11 15940
8–39–12 17860
8–39–13 17750
8–39–14 17270
8–39–15 16740
8–39–16 15260
8–39–17 15085
8–39–18 15340
8–39–19 16515
8–39–20 16446
8–39–21 15761
8–38–8 23133
8–38–80 15003
8–40–1 1.076 AC
8–40–2 1.017 AC
8–41–11 1.17 AC
8–41–12 30330
8–41–10 1.46 AC
8–41–9 1.44 AC
8–41–60 20405
8–41–5 36652
8–41–6 26735
8–41–8 1.13 AC
8–41–7 1.22 AC
PINE STREET
LORRAINE CIRCLE
JOHN STREET
WHITTIER DRIVE
GREENLEAF DRIVE
AUTUMN WAY
CEM

ADJACENT MAP 4

HAMPTON FALLS

HAMPTON FALLS

FOGG'S CORNER ROAD

PAGE'S LANE

STARD ROAD

WHITAKER WAY

FOGG'S LANE

EATON LANE

DEARBORN AVENUE

LAFAYETTE ROAD

JEAN DRIVE

NEW HAMPSHIRE TURNPIKE

POWER LINE EASEMENT

GOVE ROAD

US ROUTE 1

BROWN'S LANE

NEW ZEALAND ROAD

ROCKS ROAD

MARSHALL WAY

ROUTE 107

(U.S.ROUTE 1)

B&M RR

MAG. N4083

4-20 8.06 AC
4-14-107 37234
4-19-70 4-19-700 32580
4-19-10 30035
4-19-60 30042
4-19-210 20,230,240,250 30561
4-19-50 40702
4-19-30 30562
4-19-40 41015
7-1 15000
7-2 15000
7-3-13 7-3-130 38055
7-4 40000
7-3-12 30000
7-3-11 7-3-111 30000
7-5 42700
7-6 1 AC
7-7-10 7-7-100 42415
7-8 35000
7-9 32000
7-10 19000
7-11 36000
7-3-10 7-3-100 30216
7-37 17700
7-3-20 7-3-200 30093
7-38 17700
7-3-30 7-3-300 30000
7-3-40 30000
7-39 17600
7-36 4.2 AC
7-3-50 7-3-500 30000
7-40 17600
7-3-610 7-3-611 30805
7-3-62 15000
7-51-30 7-51-300 30003
7-41 2.7 AC
7-34-5 1.27 AC
7-34-4 32880
7-34-3 15050
7-34-2 15050
7-34-1 15005
7-31 16733
7-32 10800
7-33 19500
7-28 15900
7-26 8000
7-27 22013
7-29-1 7-29-10 41810
7-30 7350
7-12 17000
7-13 34000
7-14 31500
7-15 18200
7-16-10 7-16-20 28900
7- 17-6 15178
7- 17-5 18145
7- 17-4 21040
7- 17-3 23656
7- 17-2 26262
7- 17-1 26956
7-18-1 17900
7-18 33900
7-19 4.66 AC
7-24 7-24-1 0.83 AC
7-25 0.6 AC
7-23 1.2 AC
7-20 19700
7-21
7-91-101 7-91-102 7-91-103 7-91-104 2.88 AC
7-92-1 37700
7-93 26400
7-92 35482 AC
7-91-201 7-91-202 7-91-203 7-91-204 7-91-205 2.49 AC
7-90 33 AC
7-90-100
7-94-2 2.62 AC
7-51 1.53 AC
7-81-2 21584
7-51-1 22381
7-53 3.35 AC
7- 50-10 16186
7- 50-20 16116
7- 50-30 15844
7- 50-40 15571
7- 50-50 15299
7- 50-60 17865
7- 50-130 15705
7- 50-120 15206
7- 50-210,310 30000
7-50-141 7-50-142 30099
7-50-101,102 30001
7-50-290,390 35375
7- 50-80 1.29 AC
7-50-15 36492
7-50-16 17593
7- 50-150 16622
7- 50-70 19597
7- 50-11 15444
7-50-12 27405
7- 50-13 15440
7- 50-14 15000
7-43 19983
7-42 32271
7-44 1.38 AC
7-45 22000
7-46 2 AC
7-47 32000
47-1 47-2 47-3 47-4
7-49 15980
7-48 9980
7-58 1.04 AC
7-59 0.64 AC
7-61 21000
7-62 7-62-1 1.3 AC
7-54 2.5 AC
7-56 2.1 AC
7-57 13.15 AC
7-55 7.15 AC
7-64 2.7 AC
7-63 23500
7-67-1 1.27 AC
7-66 0.9 AC
7-65 3 AC
7-74 12.8 AC
7-67 1.28 AC
7-68-1 1400
7-68 22013
7-69 7.966 AC
7-97 4.68 AC
7-98 1.90 AC
7-99 4.69 AC
7-94 11.3 AC
7-94-4 2.76 AC
7-94-1 23.6 AC
7-93-2 18.98 AC
7-94-1 23.6 AC
11-1 85.3 AC
7-104-7 1.23 AC
7-104-8 33165
7-104-9 22770
7-104-10 16460
7-104-6 28210
7-104-5 24397
7-104-12 16549
7-104-13 18386
7-104-11 21504
7-104-4 22120
7-104-3 20787
7-104-2 20282
7-104-1 18825
7-103 1 AC
7-102 26265
7-99-1 15000
7-100 17945
7- 101-1 23923
7- 101-2 30065
7- 101-3 29963
7-124 1.02 AC
7-125 20249
7-122 16000
7-121 25000
7-120 25500
7-119 25000
7-118 24500
7-117 33500
7-116-1 39942
7-115 17867
7-114 1.04 AC
7-113 0.8 AC
7-112 1.36 AC
7-111 1.01 AC
7-110 38.72 AC
7-107 17000
7-108 16000
7-106 17000
7-105 28990
11-2 11-2-0 1.33 AC
7-75 24000
7-76 28000
7- 77-2 17902
7- 77-1 17902
7-78 0.9 AC
7-79 9900
7-80 9850
7-81 1.92 AC
7-73 15000
7-73-1 14962
7-71 1.02 AC
7-82 20000
7-83 7-83-1 29000
7-84 1.1 AC
7-85 27000
7-86 13100
7-87-1 12565
7-87 19605
7-70 0.42 AC
7-88 3.1 AC
7-89 7244
8-55-10 1.76 AC
8-55-20 1.54 AC
8-55-100 8-55-200 45.75 AC
8-49 1.34 AC
8-50 1.09 AC
8-51
8-1 18.35 AC
8-2 1.94 AC
8-58-1 11.73 AC
8-58-2 1.892 AC

ADJACENT MAP 11

ADJACENT MAP 5

ADJACENT MAP 11

INTERSTATE ROUTE 95

ROUTE 107

(U.S.ROUTE 1)

NEW ZEALAND ROAD

LAFAYETTE ROAD

HOCKS ROAD

PROVIDENT WAY

CHEVY CHASE RD

PERKINS AVENUE

SMALL'S AVE

SOUTH ACCESS ROAD

LEDGE ROAD

LORRAINE LN

JOHN STREET

GREENLEAF DR

GREENLEAF DRIVE

WHITTIER DRIVE

BOWET WAY

PINE STREET

AUTUMN WAY

RAILROAD AVENUE

RAILROAD AVE

BOSTON & MAINE RAILROAD

DOW'S LANE

FERN LANE

DOW'S LANE

AUSTIN'S WAY

EASEMENT

8-1 18.35 AC
8-2 1.94 AC
8-3 1.5 AC
8-1-2 5.78 AC
8-13 22.7 AC
8-7 13900
8-6 14419
8-4 20,400
8-9-1 1.97 AC
8-9 0.67 AC
8-10 12600
8-11 31843
8-12-4 35421
8-12-3 14032
8-12-2 15257
8-53 0.72 AC
8-54-1 0.86 AC
8-54-3 1.11 AC
8-55-10 1.76 AC
8-55-20 1.54 AC
8-55-100 8-55-200 45.75 AC
8-49 1.34 AC
8-50 1.09 AC
8-51 1.45 AC
8-51-1 1.04 AC
8-55-30 1.40 AC
8-58-1 11.73 AC
8-58-2 1.892 AC
8-56 1 AC
8-57 20000
7-70 0.42 AC
7-71 1.02 AC
7-73-1 14962
7-81 1.92 AC
7-82 20000
7-83 7-83-1 29000
7-84 1.1 AC
7-85 27000
7-86 13100
7-87-1 12565
7-87 19605
7-88 3.1 AC
7-89 7244
7-126 1.97 AC
7-120 25500
7-119 25000
7-118 24500
7-117 33500
7-115 17867
7-116-1 39942
7-104-2 20282
7-104-1 18825
7-105 28990
7-106 7008
7-113 0.8 AC
7-112 1.36 AC
7-111 1.01 AC
7-114 1.04 AC
8-14 25000
8-15 40000
8-16-2 16610
8-16-1 15890
8-16 15000
8-17-10 8-17-100 2.25 AC
8-18 15000
8-19 14914
8-20 40000
8-21-1 3.506 AC
8-21 38313
8-22 1.53 AC
8-23 1.43 AC
8-24 1.20 AC
8-25 0.97 AC
8-26 0.36 AC
8-27 24400
8-28 40000
8-29 1.6 AC
8-30 37000
8-31 1 AC
8-32 18653
8-32-1 17086
8-33 15082
8-33-1 15167
8-34 19500
8-35 15000
8-36-1 15009
8-36-2 15003
8-36-3 15278
8-36-4 15121
8-36-5 15439
8-36-6 15051
8-36-7 15076
8-36-8 15178
8-37-40 15273
8-37-30 30800
8-37-300 30800
8-37-20 15356
8-37-10 15000
8-38-110 8-38-210 30366
8-38-200 18509
8-38-220 30040
8-38-30 8-38-300 1.25 AC
8-38-1 16287
8-38-13 15168
8-38-9 18215
8-38-130 15072
8-38-90 16459
8-38-12 15623
8-38-10 8-38-100 31490
8-38-120 15854
8-38-11 30800
8-38-4 8-38-400 30244
8-38-5 39240
8-38-6 37910
8-38-40 26795
9-238-3 0.5 AC
8-38-8 23133
8-39-1 15540
8-39-2 15710
8-39-3 16475
8-39-4 15418
8-38-70 8-38-700 30360
8-39-5 15000
8-39-6 15315
8-39-7 16500
8-39-8 16500
8-39-9 15795
8-39-10 15100
8-39-11 15940
8-39-12 17860
8-39-13 17750
8-39-14 17270
8-39-15 16740
8-39-16 15260
8-39-17 15085
8-39-18 15340
8-39-19 16515
8-39-20 16446
8-39-21 15761
8-40-1 1.076 AC
8-40-2 1.017 AC
8-41-11 1.17 AC
8-41-12 30330
8-41-13 30456
8-41-14 30025
8-41-15 3700
8-41-10 1.46 AC
8-41-9 1.44 AC
8-41-60 20405
8-41-5 36652
8-41-4 39951
8-41-3 30020
8-41-2 34385
8-41-1 0.76 AC
8-41 4.03 AC
8-42 0.82 AC
8-43 1.04 AC
8-43-1 37696
8-41-8 1.13 AC
8-41-6 26735
8-41-7 1.22 AC
8-44-1 30000
8-46-1 1.37 AC
9-238-20 4 AC
9-238-10 15.89 AC
9-238-2 1.138 AC
9-1 16.723 AC
8-90 17.99 AC
8-90-2 3.74 AC
8-90-4 1.03 AC
8-90-1 2.14 AC
8-52-1 2.14AC
8-75 2.13 AC
8-75-1 2.2 AC
8-74-2 3.69 AC
8-74-1 3.45 AC
8-76 5.83 AC
8-77 1.13 AC
8-55-1 11.5 AC
8-69 4.9 AC
8-61 8.54 AC
8-60 2.4 AC
8-59 33200
8-87 21168
8-87-1 21168
8-87-2 1.48 AC
8-88 3600
8-89 34813
8-89-2 24000
8-91 9400
8-92 26600
8-93 7900
8-94 23000
8-95 21000
8-96 17075
8-97 10026
8-98 11000
8-99 21779
8-100 1.7 AC
8-100-1 11000
8-101 16000
8-102 13100
8-103 12500
8-104 26000
8-105 15000
8-106 20000
8-107 21840
8-109 36396
8-110 0.70 AC
8-112 19700
8-113 19000
8-114 20000
8-115 24000
8-116 19000
8-117 22000
8-118 30000
8-119 1.5 AC
8-119-1 1.5 AC
8-120-1 9-120-10 37485
8-121 18542
8-122 15600
8-123 15400
8-78 21500
8-73 8471
8-72 18000
8-71 22000
8-70 39000
8-68 16470
8-67 18000
8-66 1.03 AC
8-63 19600
8-62 34600
8-62-1 8378
8-62-2 6.7 AC
8-64 8700
8-65 16102
9-7-11 16555
9-7-10 32734
9-7-9 32589
9-7-8
9-7-7 16233
9-7-6 25226
9-7-1 41475
9-14 2.568 AC
9-15 2.133 AC
9-15-1 1.711 AC
9-16-7 9-16-70 30090
9-16-9 15100
9-16-3 30020
9-19 14821
9-20
9-21
9-21-1 27800
9-23 19090
9-26
9-231 12.8 AC
9-233 4.65 AC
9-234 6 AC
9-234-1 2 AC
9-238-4 1 AC
9-116
9-115
8-110 0.70 AC
8-111 1.50 AC
8-112 19700
8-113 19000
8-114 20000
8-115 24000
8-116 19000
8-117 22000
8-118 30000
8-119 1.5 AC
8-119-1 1.5 AC
8-120-1 9-120-10 37485
8-121 18542
8-122 15600
8-123 15400
8-78 21500
8-73 8471
8-72 18000
8-71 22000
8-70 39000
8-68 16470
8-67 18000
8-66 1.03 AC
8-63 19600
8-62 34600
8-62-1 8378
8-62-2 6.7 AC
8-64 8700
8-65 16102
8-81-10 8-81-20 1.03 AC
8-82 21110
8-83 16000
8-84 17000
8-85 17300
8-86 21363
8-87 21168
8-87-1 21168
8-87-2 1.48 AC
8-88 3600
8-89 34813
8-89-2 24000
8-91 9400
8-92 26600
8-93 7900
8-94 23000
8-95 21000
8-96 17075
8-97 10026
8-98 11000
8-99 21779
8-100 1.7 AC
8-100-1 11000
8-101 16000
8-102 13100
8-103 12500
8-104 26000
8-105 15000
8-106 20000
8-107 21840
8-109 36396
8-110 0.70

ADJACENT MAP 6

ADJACENT MAP 12

NEW HAMPSHIRE TURNPIKE

SALISBURY, MASSACHUSETTS

MAG NADB3

AUTUMN WAY

GREENLEAF DR

9-238-20 4 AC

9-238-10 15.89 AC

9-239 14 AC

9-231 12.8 AC

9-233 4.65 AC

9-234 6 AC

9-234-1 2 AC

9-238-4 1 AC

9-236-1 6 AC

9-235 1 AC

9-228 4.70 AC

9-226 2.65 AC

9-226-1 5.17 AC

9-240 13.24 AC

9-63 11.8 AC

9-62 1.60 AC

9-238-2 1.138 AC

8-46-1 1.37 AC

8-41-8 1.13 AC

8-41-7 1.22 AC

8-41-9 1.44 AC

8-44-1 30000

8-43-1 37696

8-43 1.04 AC

8-41-1 0.76 AC

8-41-2 34385

8-41-3 30020

8-41-4 39951

8-41-5 36652

8-41-6 26735

8-41-60 20405

(U.S.ROUTE 1)

9-1 16.723 AC

8-119 1.5 AC

8-119-1 1.5 AC

8-120-1 8-120-10 37485

8-121 18542

8-122 15600

8-123 15400

8-78 21500

8-73 8471

8-72 18000

8-71 22000

8-70 39000

8-68 16470

8-67 18000

8-66 1.03 AC

8-63 19600

8-64 8700

8-65 16102

8-62 34600

8-62-1 3.378

8-61 8.54 AC

8-55-1 11.5 AC

8-69 4.9 AC

8-74-1 3.45 AC

8-77 1.13 AC

8-76 5.83 AC

8-84 17000

8-83 16000

8-82 21110

8-81-10 8-81-20 1.03 AC

8-103 12500

8-114 20000

8-115 24000

8-116 19000

8-117 22000

8-118 30000

8-113 19000

8-112 19700

17300

RAILROAD AVENUE

BOSTON & MAINE RAILROAD

12-15 1.1 AC

12-16-1 18422

12-1 1.3

9-7-10 32734

9-7-9 32589

9-7-11 16555

AUSTIN'S WAY

9-7-6 25226

9-7-7 16233

9-7-8 16390

9-7-1 41475

9-7-2 15226

9-7-3 18541

9-7-4 17816

9-7-5 15802

9-3 18405

9-5 31150

9-6 23500

9-4 7900

9-4-1 7900

9-14 2.568 AC

9-15 2.133 AC

9-15-1 1.711 AC

9-16-7 9-16-20 30090

9-16-8 15100

9-16-3 30020

9-16-4 30090

9-16-5 31030

9-16-1 30430

9-16-2 2276

9-19 14821

9-20

9-21

9-21-1 27800

9-23 19090

9-25 1.53 AC

9-26 19000

9-22 2.04 AC

9-24 2.47 AC

9-27 1.9 AC

9-52 11000

9-51 23500

9-28 3.4 AC

9-29 12.6 AC

9-14-1 16990

9-15-2 17610

9-15-3 21744

9-10-1 14000

9-10 16000

9-11 14400

9-12-1 9600

9-12 11200

9-13 11200

9-9 18789

BOSTON COURT

ROYNTON LANE

9-61 1.07 AC

9-60 13666

9-59 12489

9-58 12111

9-57 15416

9-49-2 30033

9-55 27452

9-49-10 11.09 AC

9-49-20 14.496 AC

9-49-1 30764

9-46 41643

9-45 20247

9-44 20247

9-64 1.7 AC

9-65 27000

9-67 1.06 AC

9-67-1 TO 9-67-9 1.25 AC

9-43 21.07 AC

9-42 3.03 AC

9-211-1 TO 9-211-42 5.7 AC

9-196 7 AC

9-203 9 AC

9-204 38600

9-227 2100

9-205-40 9-205-400 1.06 AC

9-205-30 9-205-300 1.04 AC

9-205-20 9-205-200 1.16 AC

9-205-10 9-205-100 1.04 AC

9-206-3 41000

9-206-1 31585

9-206-2 33860

BOYD'S WAY

FOLLY MILL TERRACE

FOLLY MILL ROAD

9-223 15000

9-216 14650

9-217 12550

9-222-1 15189

9-218 12500

9-222 16395

9-219 12500

9-221 16000

9-220 12500

9-215 21300

9-214 18250

9-213 12500

9-212 12510

9-210 28600

9-209 32000

9-208-2 25000

9-208 20000

9-207 28000

9-202 16000

9-201 25500

SECORD POND

RAYMOND DRIVE

VIRGINIA LANE

CHARLES HENRY WAY

HESS LANE

9-171-3 15151

9-171-4 17571

9-171-2 15081.2

9-171-1 15011

9-171-6 15001

9-171-5 15084

9-172 15170

9-172-1 15003

9-170-1 9-170-10 42179

9-170-2 30279

9-170-3 35739

9-169 1.2 AC

9-167-1 9-167-10 1.07 AC

9-168 1.5 AC

9-239 30000

9-239 28800

9-225 15500

9-224 24000

9-198 11000

9-197 12000

9-195 17000

9-194 12000

9-193 15000

9-200 16000

9-199 12000

9-177 10000

9-176 10000

9-175 10000

9-174 10000

9-178 10500

9-179 10000

9-180 10000

9-181 10000

9-182 10000

9-173 11500

9-183 12000

9-184 9000

9-185 10000

9-186 10000

9-187 10000

9-188 10000

9-189 10000

9-190 10000

9-191 10000

9-192 10000

9-166 11259

9-165 5.27 AC

9-153 5.03 AC

9-150 2.3 AC

9-148 17500

9-149 14470

9-151 15646

9-152 26000

9-154 1 AC

9-155 2.04 AC

9-156 1.45 AC

9-163 1 AC

9-164 17000

9-162 26000

9-161-1 22500

9-161 9400

9-160-9 9-160-1 15986

9-159 10621

9-157 12400

9-158 12000

10-1 45900

10-2-1,2,3,4 20000

10-3 39900

10-4 1.19 AC

10-5 40991

10-6 13977

10-7 1.45 AC

10-8 0.9 AC

10-11-1 36208

10-11 2.40 AC

10-10 20940

10-9-1 31828

10-9 43367

10-12 1.58 AC

10-13

10-23 10000

10-24 12000

10-25 17772

10-27 16000

10-28

10-29-1 17766

10-29-5 17655

10-29-4 1.66 AC

10-29-3 10-29-30 34495

10-29-40

10-32-8 31055

10-32-9 17118

10-32-7 39669

10-32-10 15403

10-32-6 30888

10-32-4 15282

10-32-5 15317

10-32-13 24825

10-32-3 15554

10-33 1.1 AC

10-34-1 13800

10-36 2.6 AC

10-37-10 10-37-100 1.78 AC

9-86-0 1770

9-97 10022

9-96 10070

9-95 10867

9-94 9595

9-87 10075

9-85 9524

9-76 9500

9-75 14550

9-74 11400

9-73 12000

9-72 13100

9-71 14050

9-70 12350

9-69 13000

9-146 11400

9-145 9530

9-144 10440

9-143 12500

9-142 12500

9-141 13900

9-140 14300

9-139 14100

9-138 15100

9-137 13600

9-136 12500

9-135 12500

9-134 12500

9-133 12500

9-132 12500

9-131 25700

9-130 14900

9-129 14900

9-128 15000

9-127 38200

9-126 27200

9-125 18472

9-124 18828

9-123 18800

9-122 26100

9-121 20300

9-120 16700

9-119 13000

9-118 12500

9-117 14500

9-116 22000

9-115 21000

9-114 17000

9-113 14000

9-112 16000

9-111 19000

9-110 22790

9-109 12500

9-108 12500

9-107 16000

9-106 11200

9-105 13050

9-104 13100

9-103 11200

9-102 12500

9-101 11700

9-100 11900

9-99 16500

9-98 13400

9-93 19550

9-92 12300

9-91 12815

9-90 9828

9-89 9975

9-88 9965

9-84 9962

9-83 9975

9-82 9975

9-81 7425

9-80 12885

9-79 9975

9-78 9975

9-77 9965

EVERGREEN DRIVE

FOREST COURT

FOREST DRIVE

LAKE SHORE DRIVE

MARY'S POND

CAINE'S POND

SECOND POND

MILL POND

POND

LAFAYETTE ROAD

VOLETTE LANE

(U.S.ROUTE 1)

TIMBER COURT

PINE COME DR

AVER CIRCLE

9-36-100 9-36-101 43525

9-34-3 9-34-30 1.26 (AC

9-33 2.252 AC

9-35 2.1 AC

9-36-110 15124

9-36-11 15000

9-36-12 27052

9-36-13 15000

9-36-14 42384

9-36-1 1.12 AC

9-36-8 15412

9-36-7 15000

9-36-6 16155

9-36-5 22659

9-36-4 16350

9-36-3 15162

9-36-2 23711

9-34-2 15000

9-34-1 15000

9-34 15000

9-41-36 15380

9-41-35 17761

9-41-34 23375

9-41-33 1.78 AC

9-41-32 19006

9-41-31 15208

9-41-30 32324

9-41-20 1.45 AC

9-41-41 30068

9-41-40 19838

9-41-4 1.38 AC

9-41-2 16882

9-41-1 1.60 AC

9-41-100 1.91 AC

9-41-7 1.44 AC

9-41-5

9-41 200 35102

9-38-2 32838

9-38-1 16205

9-39 33082

9-40 29700

9-37 1.41 AC

9-37-1 1.41 AC

9-37-2 1.41 AC

9-37-3 1.41 AC

9-37-4 1.41 AC

9-37-5 1.41 AC

9-37-6 1.41 AC

9-37-7 1.41 AC

9-37-8 1.41 AC

9-37-9 1.41 AC

9-37-10 1.41 AC

9-37-11 1.41 AC

9-37-12 1.41 AC

9-37-13 1.41 AC

SALISBURY, MASSACHUSETTS

SALISBURY, MASSACHUSETTS

ADJACENT MAP 13

ADJACENT MAP 14

ADJACENT MAP 7

HAMPTON FALLS

HAMPTON FALLS

MAG
MAG 0.3

POWER LINE EASEMENT

BOSTON & MAINE RAILROAD

MARSHALL WAY

ROCKS ROAD

FARM LANE

SMITH LANE

SHORE DRIVE

OCEAN BOULEVARD

SEA AVENUE

SEA STREET

7-93-2 18.98 AC

7-94-1 23.6 AC

11-1 85.3 AC

7-110 38.72 AC

11-2 479 AC

11-3 1.67 AC

7-104-7 .53 AC

7-104-8 33165

7-104-9 23770

7-104-10 16400

7-104-11 16549

7-104-12 16549

7-104-13 16386

7-106-1 31504

7-107 17000

7-108 16000

7-105 28982

7-113 0.8 AC

7-112 1.36 AC

7-111 1.01 AC

8-58-1 11.73 AC

8-58-2 1.892 AC

8-56 1 AC

8-57 20000

8-59 33200

8-60 2.4 AC

8-61 8.54 AC

8-62-1 4.7 AC

12-2 1.4 AC

12-3 36000

12-4 1 AC

12-5 20100

12-6 20100

12-7 41390

12-8-2 15128

12-8-4 15402

12-8-3 18902

12-8-2 31630

12-8-104 12-8-105 60847

12-8-100 15000

12-8-103 12-8-113 1.10 AC

12-8-101 24190

12-8-110 39551

12-11-1 1.50 AC

12-11 1.6 AC

12-12 28013

12-13 19665

12-14-40 12-14-400 1.12 AC

12-14-30 12-14-300 1.89 AC

12-14-20 12-14-200 1.17 AC

12-14-10 12-14-100 1.34 AC

12-15 1.1 AC

12-16-1 18462

12-16-2 19227

12-17 29000

12-18 22000

12-19-1 24992

12-19-2 12-19-20 42530

12-10-1 29736

12-10-2 17230

12-10-10 29764

12-19 16173

12-20 17925

12-21 17900

12-22 11902

12-23-1 30830

12-23-2 3.933 AC

12-24 19585

12-25 2.25 AC

12-26 17.5 AC

12-27 15258

12-28-1 28391

12-28-2 15111

12-28-3 15053

12-28-4 15040

12-28-5 15258

12-28-20 12-28-30 35700

12-29-1 12-29-10 1.04 AC

12-29-2 12-29-20 30000

12-29-3 12-29-30 30000

12-29-4 12-29-40 37843

12-29-5 12-29-50 32000

12- 30-20 40870

12- 30-30 18708

12- 30-1 31460

12-31-1 16881

12-31-3 15419

12-31-4 15997

12-32 1.7 AC

12-33-1 4.02 AC

12-33 2.668 AC

12-39-20 1.0 AC

12-40 2.322 AC

12-43 2.107 AC

12-44-1 2.33 AC

12-39-10 12-39-30 20188

26-111-0 .7 AC

26-83 8.7 AC

26-201 2 AC

26-61 5 AC

26-62 1 AC

ADJACENT MAP 8

BOSTON & MAINE RAILROAD

MAG MA083

7–110 38.72 AC

8–59 33200

8–60 2.4 AC

8–61 8.54 AC

8–62 20000

8–62–1 5376

8–63 19600

8–64 8700

8–65 16102

8–282–0 6.7 AC

12–2 1.4 AC

12–3 36000

12–4 1 AC

12–5 20100

12–6 20100

12–7 41390

12–8–5 15128

12–8–4 18402

12–8–3 18902

12–8–2 31630

12–8–104 12–8–105 40947

12–8–102 15000

12–8–103 12–8–113 1.10 AC

12–8–101 24190

12–9–10 39551

12–9 15000

12–10–2 17230

12–19–3 24992

12–19–4 3.3 AC

12–11–1 1.50 AC

12–11 1.6 AC

12–12 28013

12–13 10752

12–13 19665

12–14–40 12–14–400 1.12 AC

12–14–30 12–14–300 1.89 AC

12–14–20 12–14–200 1.17 AC

12–14–10 12–14–100 1.34 AC

12–15 1.1 AC

12–16 10674

12–16–1 18422

12–16–2 19221

12–17 29000

12–18 22000

12–10–1 25738

10–3 5914

12–19–2 12–19–20 42535

12–19–10 22764

12–19–1 16173

12–20 17925

12–20–20 40870

12–20–30 18708

12–21 17900

12–22 11900

12–22–1 12–22–10 12–22–100 1.04 AC

12–23–1 30830

12–24 14500

12–25 2.25 AC

12–23–2 3.933 AC

12–26 17.5 AC

12–27 25351

12–28–1 20260

12–28–2 15405

12–28–3 15258

12–28–4 15111

12–28–5 15053

12–28–6 15040

12–28–7 28391

12–29–1 15145

12–29–2 12–29–20 30000

12–29–3 12–29–30 30000

12–29–4 12–29–40 37843

12–29–5 12–29–50 32000

12–29–6 12–29–60 35700

12–30–1 29346

12–30–2 31492

12–31–1 15000

12–31–2 15001

12–31–3 17272

12–31–4 15997

12–31–5 15416

12–31–6 16881

12–31–7 30186

12–31–8 12–31–80 30001

12–31–9 15568

12–31–10 15000

12–32 1.7 AC

12–33–1 4.02 AC

12–33 2.668 AC

12–34 2 AC

12–35 12200

12–36 41972

12–36–1 40996

12–37 23600

12–38 28600

12–39 2.7 AC

12–39–10 1.35 AC

12–39–20 1.0 AC

12–40 2.322 AC

12–41 22000

12–42 23000

12–43 2.107 AC

12–44 1.17 AC

12–44–1 2.33 AC

12–44–2 39567

12–44–3 1.18 AC

12–45–1 7.037 AC

12–45–10 22548

12–45–20 21749

11–2 479 AC

26–83 8.7 AC

26–111–0 .7 AC

12–111–0 7.93 AC

26–63 1.5 AC

9–22 .04 AC

9–23 19090

9–24 2.47 AC

9–25 1.53 AC

9–26 19000

9–27 1.9 AC

9–28 3.4 AC

13–1 15724

13–1–1 1.03 AC

13–1–3 36643

13–2 10000

13–3 10000

13–4–1 30004

13–4–2 15000

13–4–3 15000

13–4–4 15000

13–4–5 28445

13–4–6 16274

13–8 15023

13–8–30 13–8–300 31281

13–8–400 15037

13–8–4 35407

13–8–5 30078

13–9 16500

13–10 7044

13–10–1 12120

13–10–2 12120

13–11 35100

13–12 26000

13–13 13300

13–13–1 15109

13–14–1 1.59 AC

13–14–20 13–14–200 1.82 AC

13–54–1 16,555

13–54–2 25,954

13–54–3 23,886

13–54–4 34,112

13–54–5 21,248

13–54–6 20,190

13–54–7 19,758

13–54–8

13–55 7000

13–56 39207

13–56–1 1.54 AC

13–57 37700

13–58–10 13–58–20 1.98 AC

13–59–10 13–59–20 2.08 AC

13–60 12000

13–62–4 26925

13–62–5 15000

13–63–2 13–63–20 13–63–200 1.14 AC

13–64 1.2 AC

13–65 14400

13–78 16640

13–79 16500

13–80 15000

13–81 20000

13–82–1 16611

13–82–2 33379

13–83 12500

13–84–2 19410

13–84–1 22317

13–85 28432

13–85–2 1.78 AC

FALCH LANE

ACORN DRIVE

FARM LANE

CENTENNIAL STREET

RAILROAD AVE

LINDA LANE

HALLS WAY

MYRTLE TERR

KIMBERLY DRIVE

LIGHTHOUSE WAY

BEANS MARSH

BECKMAN

FARM LANE

ADJACENT MAP 9

ADJACENT MAP 18

ADJACENT MAP 10

ADJACENT MAP 14

TOWN OF SEABROOK

ROCKINGHAM COUNTY, NH

ASSESSOR'S MAP 13

SCALE: 1"=200' REVISED TO APRIL 2022

200 0 100 200 400 800

ADJACENT MAP 10

ADJACENT MAP 18

MOORES LANE
SHEPARDS LANE
CENTENNIAL STREET
WALTON ROAD
CAUSEWAY STREET
TURTLE CREEK TER.
ALMENA WAY
WASHINGTON STREET
COLLINS ST
CRESTVIEW LANE
BEES LANE
KALEB'S CT
VIOLA CIRCLE
LOWER COLLINS STREET
ROUTE 1A
ANNE'S LANE
MARSHVIEW CIRCLE
MAG
NAD83

13-18 8.78 AC
13-49 1.76 AC
13-47 23.80 AC
13-46-4 5.42 AC
13-72 21000
14-42 40850
14-41 30120
9-41-20 45 AC
9-41-100 1.91 AC
9-39 33082
9-41-2 16887
9-41-1 1.60 AC
9-40 29700
13-18-3 1.60 AC
13-48 5.3 AC
13-21 5.5 AC
13-22 2.5 AC
9-41-600 46021 AC
9-41-602 37779
9-41-601 15949
10-111 16000
10-110 7700
10-111-1 6350
13-23 7700
13-24 23000
10-106 6.5 AC
13-25 1.5 AC
13-29 1.12 AC
13-29-10 13-29-100 1.01 AC
13-32 3 AC
13-33 1 AC
13-34-1 1.75 AC
13-35 41000
13-36-4 13-36-10 2.05 AC
13-36 20000
13-37 27046
13-38 40000
13-39 27000
13-40 12500
13-41 1.6 AC
13-43 1.1 AC
13-44 1.3 AC
13-45-3 29636
13-45-2 15000
13-45-1 15000
13-46-6 15645
13-46-5 15169
13-46 13000
13-46-2 13000
13-46-3 13000
13-42-30 16499
13-42-20 16727
13-42-10 16444
14-37 7400
14-38 14000
14-39 21000
14-35 21030
14-36 1.8 AC
14-40 45 AC
14-33 19.1 AC
14-34 1.5 AC
14-25 15000
14-25-1 1.12 AC
14-25-4 15000
14-25-2 29426
14-25-3 1.42 AC
14-24-1 1.38 AC
14-24-2 1.238 AC
14-24-3 1.22 AC
14-24 10079
14-23-1 26200
14-22-10 14-22-100 31064
14-5 16000
14-4 17000
14-3 18400
14-2 23000
14-1 8047
14-62 2.156 AC
13-28-1 15000
13-28 15000
13-29-2 17120
13-30 15069
13-31 12200
13-26-1 10291
13-26 15000
13-27 20000
10-108 15000
10-108 18357
10-107 18289
13-34-10 13-34-20 30130
13-28-2 15000
10-94 10000
10-93-100 10-93-101 1.033 AC
10-95-20 10-95-200 1.10 AC
10-93 19815
10-92 14590
10-92-1 9220
10-93-2 16976
10-93-1 15000
10-91 21800
93-3 2 AC
10-93-4 2.35 AC
10-90 30000
10-89 14000
10-88 1.5 AC
10-87 1.25 AC
10-86 1.07 AC
14-7 12700
14-8 12731
14-9 12600
14-10 12600
14-11 26000
14-12-1 14-12-10 36092
14-13 16000
14-14 15358
14-15 23000
14-15-1 31082
14-15-2 14-15-20 31615
14-15-3 31078
14-15-30 15000
14-17-30 15000
14-17-2 18111
14-17-4 18144
14-16 10000
14-17-1 18031
14-17-31 15000
14-17-50 18202
14-17 30038
14-18 20000
14-19 13120
14-20 12000
10-84 24500
10-82 9400
10-83 8600
15-78 11150
15-79 13245
15-80 8934
15-80-1 21689
15-81 15503
15-82 17092
15-74 26000
15-73 5611
15-71 13140
15-70 13180
15-69 9400
15-83 20000
15-84 19500
15-85 20000
15-86 20000
15-87 11000
15-88 10000
15-89 11000
15-90 24000
15-91 23000
15-92 12000
15-93 20440
15-94-1 9200
15-94-2 14000
15-94 10000
15-95 10000
15-96 11283
15-97 1 AC
15-96-2 16676
15-98 2.11 AC
15-99 0.9 AC
15-100 11000
15-100-1 20000
15-101 -10 15000
15-101 -20 15000
15-101-1 15000
15-49 1.3 AC
15-119 14000
15-118
15-117
15-120 25000
15-116
15-102 32 AC
14-6 42.2 AC
14-27 4.3 AC
14-29-6 24233
14-28-7 15100
14-29-8 15100
14-29-9 15200
14-29-10 27216
14-29-5 17958
14-29-4 15139
14-29-26 16034
14-29-25 16099
14-29-24 15653
14-29-27 15100
14-29-28 19861
14-29-23 15050
14-29-11 24056
14-29-3 15003
14-29-30 16532
14-29-29 19536
14-29-22 15050
14-29-12 19292
14-29-2 15002
14-29-31 18892
14-29-21 20216
14-29-13 15100
14-29-1 23431
14-29-32 17163
14-29-20 17226
14-29-14 15100
14-28-23 15132
14-29-33 17673
14-29-40 20373
14-29-15 15100
14-28-11 14-28-12 1.04 AC
14-29-34 17815
14-29-16 15100
14-28-100 15000
14-29-39 19689
14-29-17 15403
14-29-35 17506
14-29-18 15321
14-28-22 30010
14-29-38 15741
14-29-36 15351
14-29-37 15340
14-29-19 15704
14-28-21 15840
14-32 5.25 AC
14-43 30.124 AC
14-43-1 1.155 AC
14-44 1.5 AC
14-43-10
15-103-100 30929
15-103-200 31721
15-103-300 34045
15-103-400 35950
15-103-500 40882
15-103-66 20334
15-103-65 15010
15-103-64 15026
15-103-63 15000
15-103-32 15117
15-103-33 15271
15-103-34 15062
15-103-35 15015
15-103-36 28884
15-103-31 15096
15-103-30 15054
15-103-29 15075
15-103-28 15646
15-103-37 18437
15-103-24 15333
17-103-6 20752
17-103-7 18160
17-103-8 17760
17-103-9
26-4 1.4 AC
26-18 5.6 AC
26-1-109 5.9 AC
26-26 6.7 AC
26-25 8 AC
26-48 7 AC
26-46 14.6 AC
26-43

ADJACENT MAP 10

ADJACENT MAP 17

SALISBURY, MASSACHUSETTS

MAG. NAD83

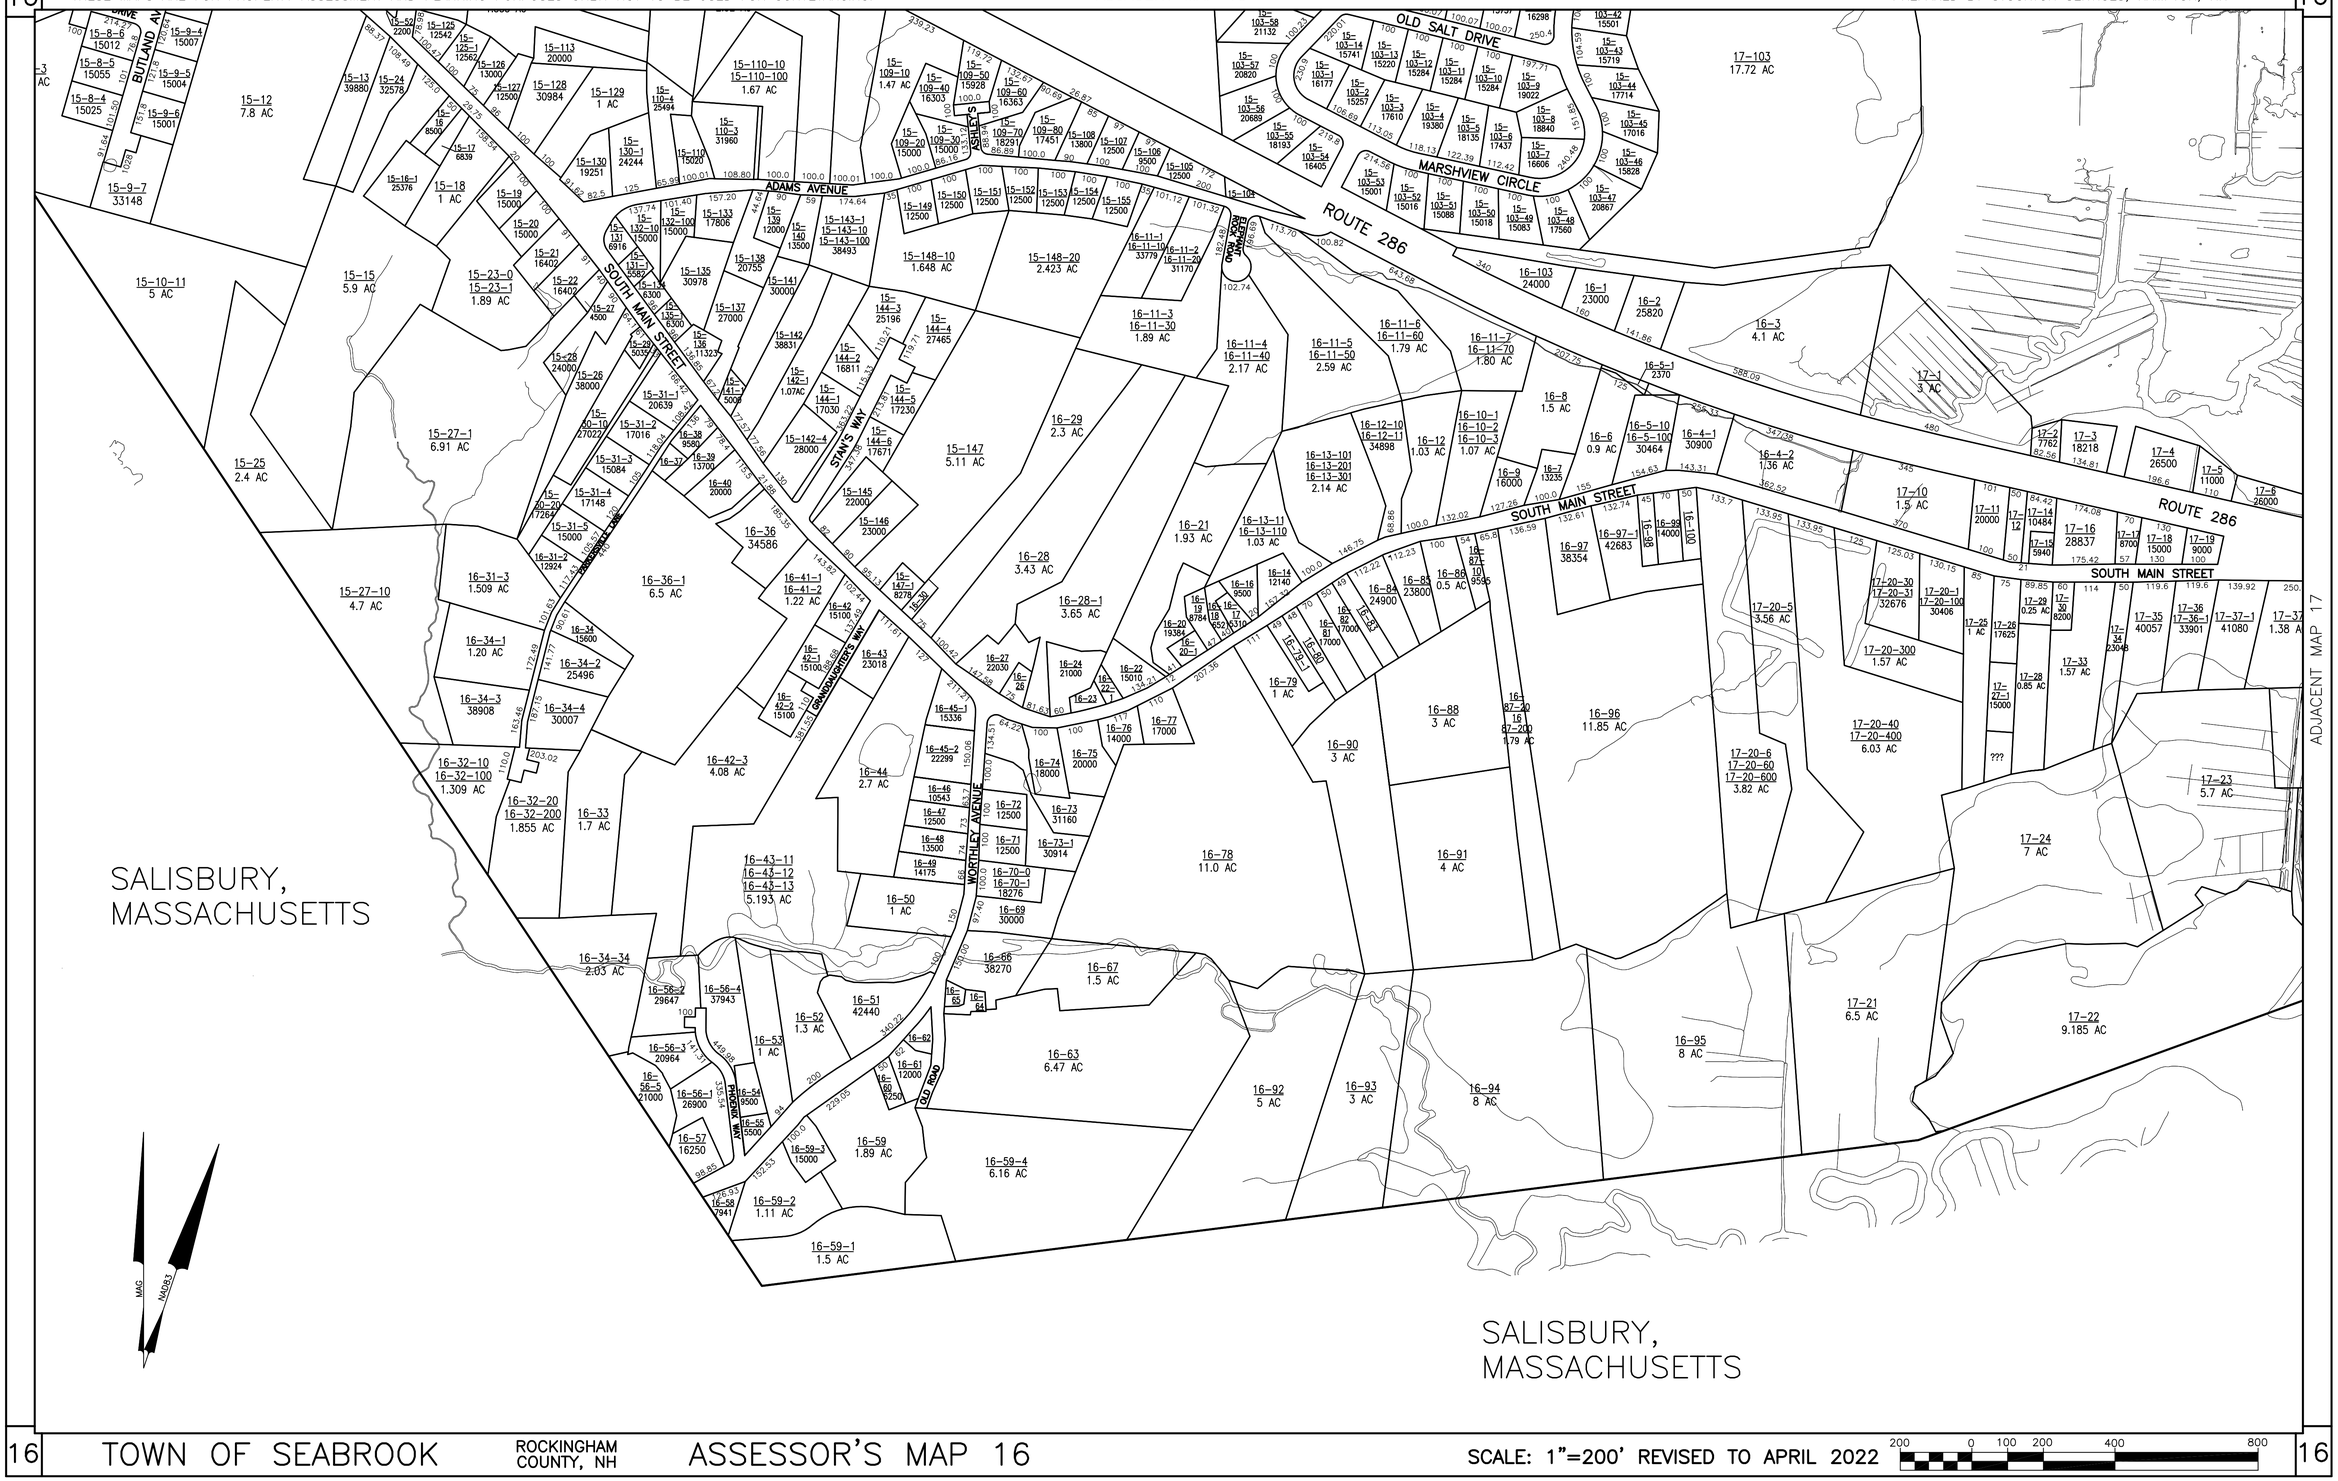

ADJACENT MAP 17

ADJACENT MAP 15

ADJACENT MAP 16

ADJACENT MAP 22

17-103 17.72 AC

17-103-6 20752

17-103-7 18160

17-103-8 17760

17-103-9 1.191 AC

17-103-10 1.735 AC

1.5 AC

26-43 6.8 AC

26-46 14.6 AC

26-56 2 AC

25-31-1 10 AC

17-188 5 AC

26-14 21 AC

26-112 9 AC

26-65 4.5 AC

26-86 5 AC

25-29 8 AC

25-7 2.8 AC

16-3 4.1 AC

17-1 3 AC

ROUTE 286

16-4-1 30900

16-4-2 1.36 AC

17-2 7762

17-3 18218

17-4 26500

17-5 11000

17-6 26000

26-73 8 AC

26-110 6 AC

BLACKWATER RIVER

26-94-2 2.9 AC

22-40-1 TO 22-40-10 34513

26-80-5 1.42 AC

17-10 1.5 AC

17-11 20000

17-12

17-14 10484

17-15 5940

17-16 28837

17-17 8700

17-18 15000

17-19 9000

17-7 20000

17-8 20000

17-9-1 42372

17-9-2 1.27 AC

17-9 1.52 AC

17-9-3 17-9-30 1.63 AC

17-47-2 2 AC

17-46 10.5 AC

SANDPIPER

26-80-4 6.32 AC

SOUTH MAIN STREET

17-20-30 17-20-31 32676

17-20-1 17-20-100 30406

17-20-5 3.56 AC

17-20-300 1.57 AC

17-25 1 AC

17-26 17625

17-29 0.25 AC

17-30 8200

17-28 0.85 AC

17-33 1.57 AC

17-34 23048

17-35 40057

17-36 17-36-1 33901

17-37-1 41080

17-37 1.38 AC

17-37-4 23331

17-38 10.7 AC

17-47-1 27000

17-47- 101-108, 201-211, 301-311 29945

17-48 2.19 AC

17-48-1 1.03 AC

26-92 20000

17-48-20 7240

17-20-40 17-20-400 6.03 AC

17-20-6 17-20-60 17-20-600 3.82 AC

17-27-1 15000

???

17-23 5.7 AC

17-24 7 AC

17-40 5 AC

17-41 3.5 AC

17-42 13 AC

17-39 4 AC

17-43 20000

17-44 22200

17-44-1

17-45-1 11500

17-45 6000

17-49 26000

ROUTE 1A

17-21 6.5 AC

17-22 9.185 AC

16-95 8 AC

SALISBURY, MASSACHUSETTS

SALISBURY, MASSACHUSETTS

MAG NADS

ADJACENT MAP 14

ADJACENT MAP 21

BLACKWATER RIVER

OCEAN BOULEVARD

ROUTE 1A

NH ROUTE 1A

MAG (M083)

RIVER STREET

PORTSMOUTH AVENUE

SUNCOOK STREET

HOOKSETT STREET

MANCHESTER STREET

HUDSON STREET

NASHUA STREET

TYNGSBORO STREET

CHELMSFORD STREET

LOWELL STREET

DRACUT STREET

ANDOVER STREET

METHUEN STREET

ATLANTIC AVENUE

CROSS BEACH ROAD

26-4 1.4 AC

26-18 5.6 AC

26-1-109 5.9 AC

26-48 7 AC

26-85 8 AC

26-113 9 AC

26-56 2 AC

26-15 34 AC

26-51 2.5 AC

26-17 8 AC

25-34 1.08 AC

25-12 2.29 AC

25-13 4.39 AC

25-33 5 AC

25-10 2.3 AC

26-28 2 AC

26-55 0.75 AC

25-48 3.5 AC

25-17 3.9 AC

25-18 4.4 AC

25-19 4.4 AC

25-25 5 AC

25-32 3.8 AC

25-39 5 AC

25-31-1

23-23 1.3 AC

23-22 20000

23-19 12000

23-24 20000

23-35 20003

23-15 5400

23-12 10200

23-9 8723

23-8 5100

23-6 10000

23-5 30500

23-50 23000

23-52 8276

23-53 7500

23-54 38000

23-48 1.24 AC

26-2 1.3 AC

26-57 2.5 AC

26-93 1.9 AC

26-88 1.8 AC

26-16 2 AC

26-21 3.7 AC

26-37 1.5 AC

26-44 2.3 AC

26-21-1 1.6 AC

26-97 8188

26-91 26159

23-1 21381

26-97-1

26-98

23-54-10

25-4 1.7 AC

25-22 1.67 AC

25-26 1 AC

25-23 37276

25-24 12864

25-36 10505

25-37 26687

25-38 27027

25-1 20000

25-56 7000

26-105

26-102

26-107

26-81

26-77 40 AC

21-9-1

21-9-11

ADJACENT MAP 12

ADJACENT MAP 13

HAMPTON FALLS

26-83
8.7 AC

26-63
1.5 AC

26-86
2 AC

26-70
2 AC

26-61
5 AC

26-62
1 AC

MAG. N4083

HAMPTON

HAMPTON HARBOR

21-22-24

26-98

NH ROUTE 1A

ADJACENT MAP 20

ADJACENT MAP 21

HARBOR

RIVER STREET

NEW HAMPSHIRE STATE HIGHWAY – ROUTE 1A

HAMPTON HARBOR

HAMPTON

PORTSMOUTH AVENUE

HUDSON STREET

MANCHESTER STREET

HOOKSETT STREET

SUNCOOK STREET

PEMBROKE STREET

CONCORD STREET

FRANKLIN STREET

TILTON STREET

BRISTOL STREET

ASHLAND STREET

WOODSTOCK STREET

PLYMOUTH ST

ATLANTIC AVENUE

OCEAN DRIVE

BEACH

ATLANTIC OCEAN

MAG

NAD83

ADJACENT MAP 22

ADJACENT MAP 20

MAG
NAD83

OCEAN BOULEVARD – NH RT 1A

NEW HAMPSHIRE STATE HIGHWAY – ROUTE 1A

CROSS BEACH ROAD

RIVER STREET

HAMPTON HARBOR

LAWRENCE STREET

METHUEN STREET

ANDOVER STREET

DRACUT STREET

LOWELL STREET

CHELMSFORD STREET

TYNGSBORO STREET

NASHUA STREET

HUDSON STREET

MANCHESTER STREET

HOOKSETT STREET

PORTSMOUTH AVENUE

ATLANTIC AVENUE

SUNCOOK STREET

PEMBROKE STREET

OCEAN DRIVE

BEACH

ATLANTIC OCEAN

21	TOWN OF SEABROOK	ROCKINGHAM COUNTY, NH	ASSESSOR'S MAP 21	SCALE:1"=100' REVISED TO APRIL 2022

100 0 50 100 200 400

21

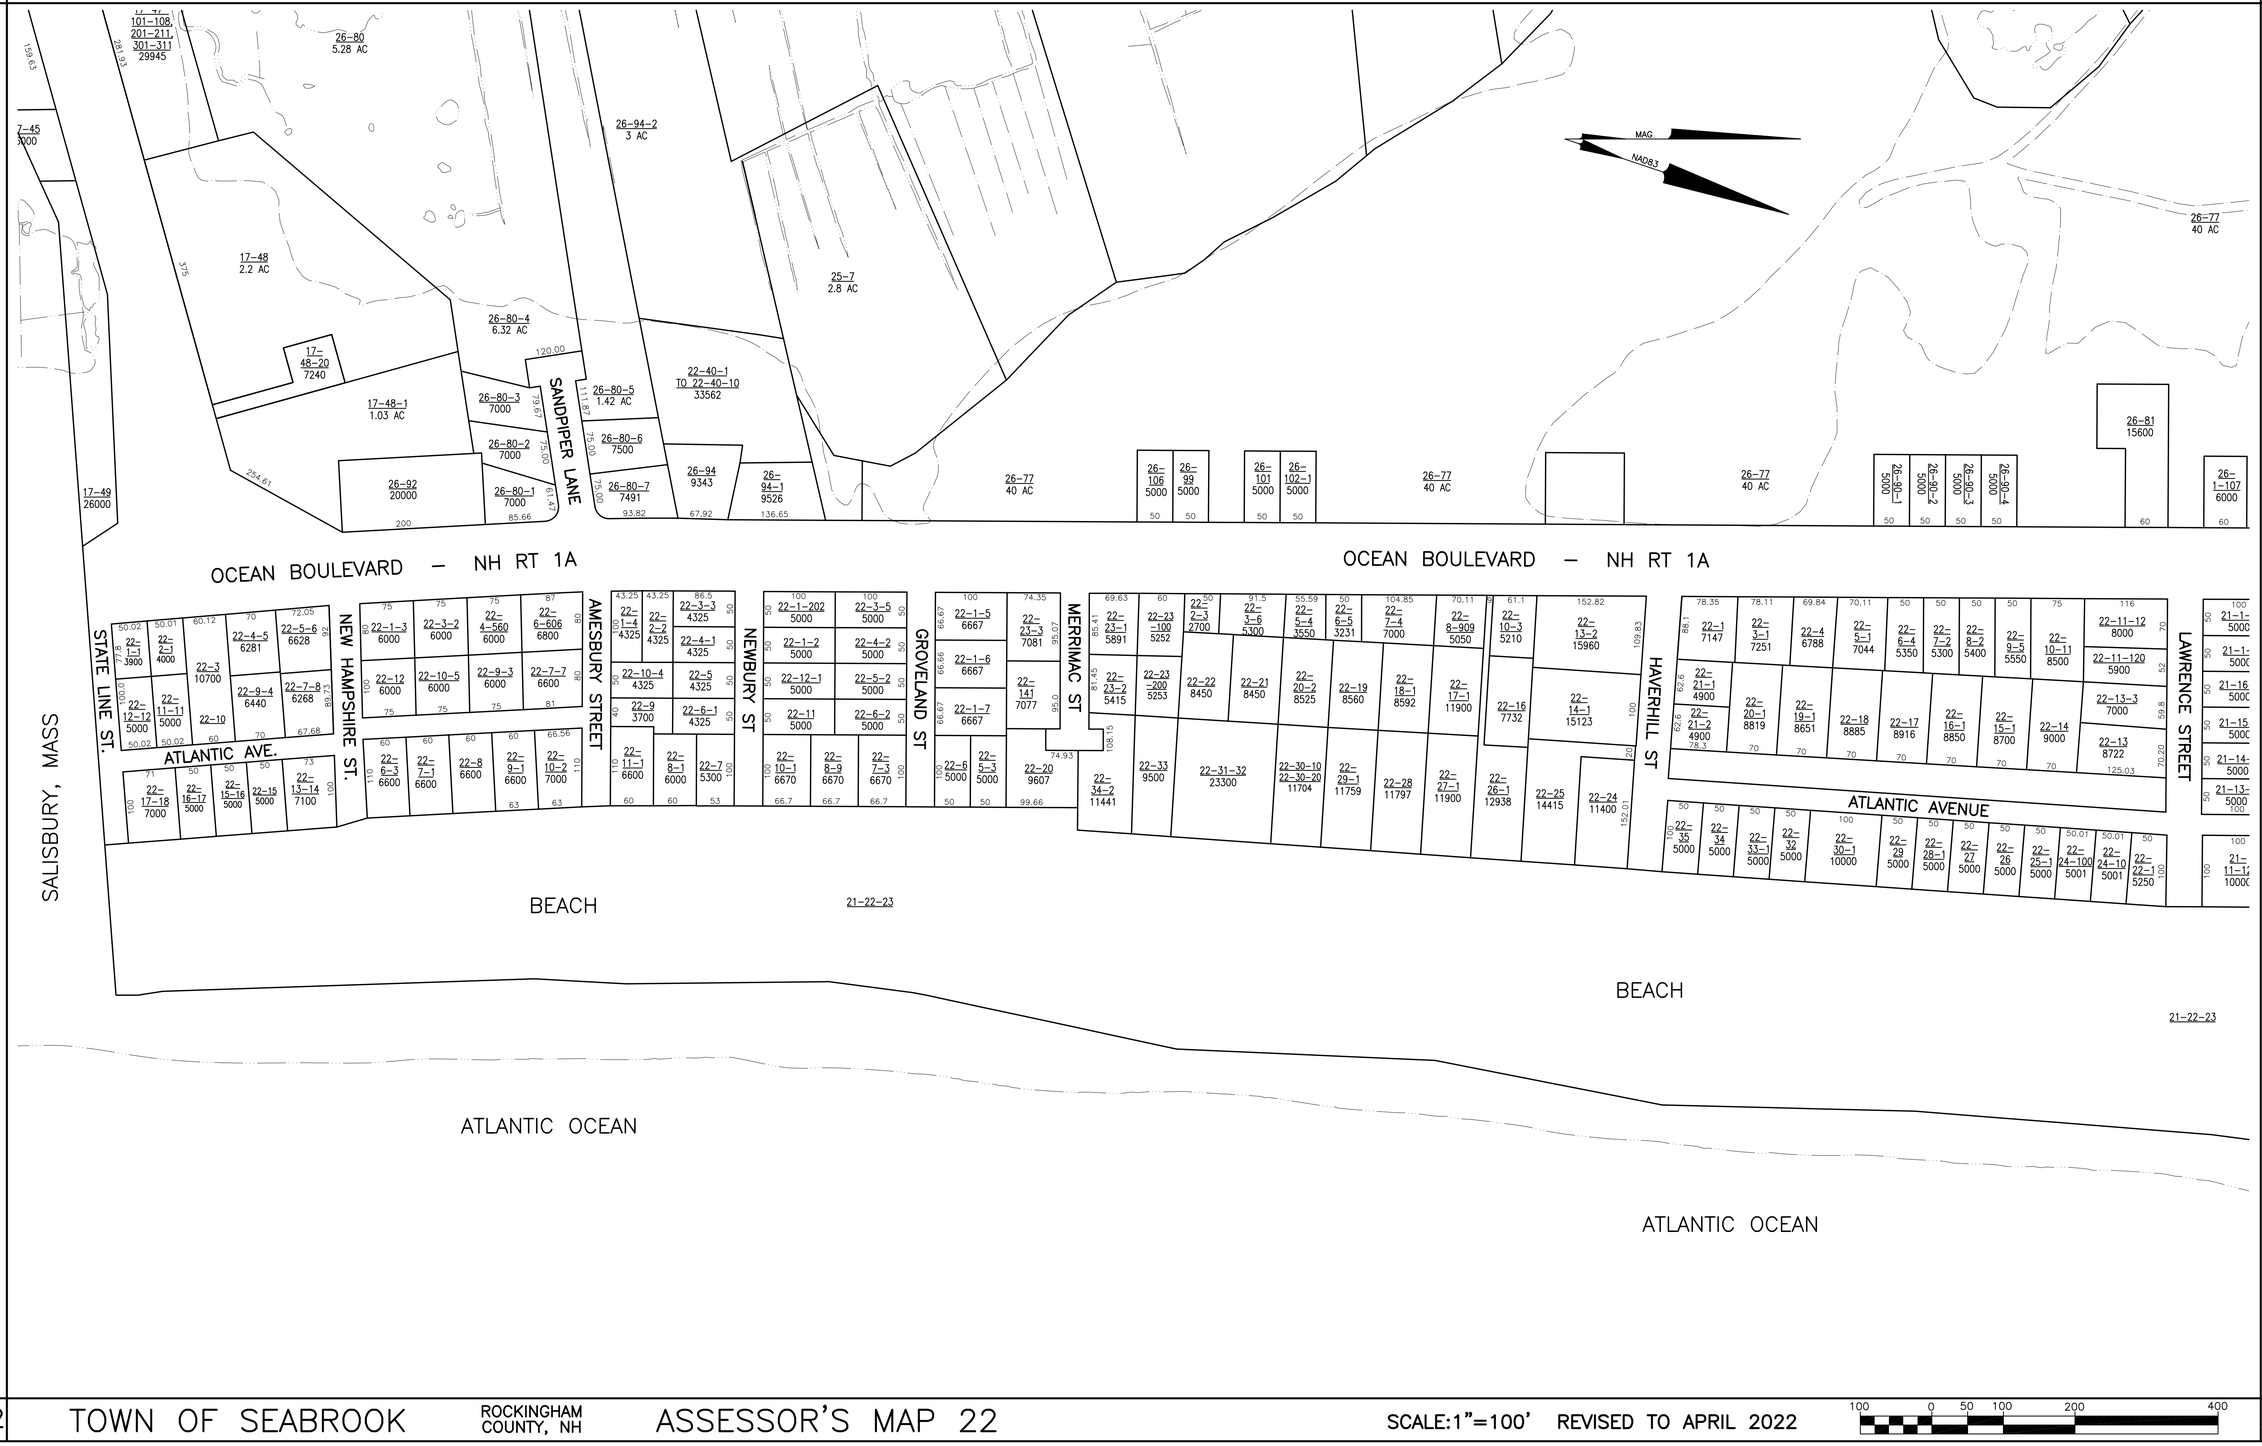
101–108, 201–211, 301–311 29945
26–80 5.28 AC
26–94–2 3 AC
7–45 3000
17–48 2.2 AC
17–48–20 7240
26–80–4 6.32 AC
25–7 2.8 AC
17–48–1 1.03 AC
26–80–3 7000
26–80–5 1.42 AC
22–40–1 TO 22–40–10 33562
26–80–2 7000
26–80–6 7500
26–94 9343
26–94–1 9526
26–92 20000
26–80–1 7000
26–80–7 7491
17–49 26000
26–77 40 AC
26–106 5000
26–99 5000
26–101 5000
26–102–1 5000
26–81 15600
26–1–107 6000
26–80–1 5000
26–80–2 5000
26–80–3 5000
26–80–4 5000
SANDPIPER LANE
MAG
NAD83
OCEAN BOULEVARD – NH RT 1A
OCEAN BOULEVARD – NH RT 1A
SALISBURY, MASS
STATE LINE ST.
NEW HAMPSHIRE ST.
AMESBURY STREET
NEWBURY ST
GROVELAND ST
MERRIMAC ST
HAVERHILL ST
LAWRENCE STREET
ATLANTIC AVE.
ATLANTIC AVENUE
BEACH
21–22–23
ATLANTIC OCEAN
ADJACENT MAP 21